

## FRONT ELEVATION

Scale 1:60 at A3

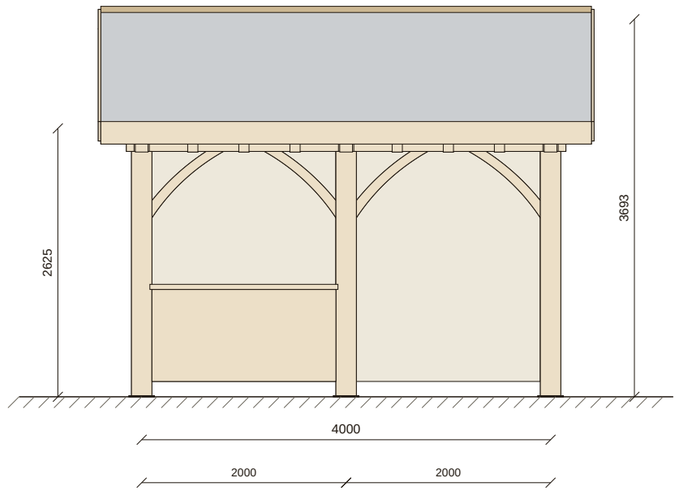


## END ELEVATION

Scale 1:60 at A3

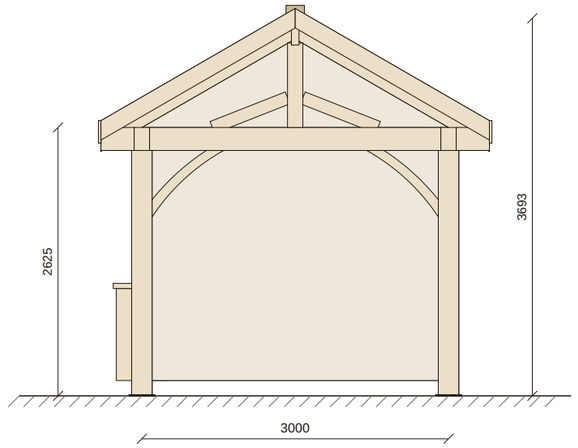



## TIMBER SCHEDULE - ENGLISH OAK

| MEMBER | SECTION | NO. | LENGTH |
|---|---|---|---|
| Common rafter | 150 x 100 @ 500 crs | 12 | 26.3 m |
| Post | 200 x 200 | 6 | 14.3 m |
| Brace | 150 x 100 | 14 | 13.4 m |
| Principal rafter | 175 x 125 | 6 | 13.2 m |
| Wall plate | 225 x 150 | 2 | 8.6 m |
| Tie beam | 225 x 150 | 3 | 8.6 m |
| Ridge beam | 200 x 75 | 1 | 4.8 m |
| Raking strut | 125 x 125 | 6 | 4.7 m |
| King post | 150 x 150 | 3 | 2.5 m |
| Tie beam end | 225 x 150 | 6 | 2.4 m |
| Oak counter | 900 high x 500 deep | 1 | 1.8 m |

Quantities and lengths indicative, from the drawing model.
All [CHECK] with structural engineer and at site visit.


## SECTION A-A

Scale 1:60 at A3 · through a bay line

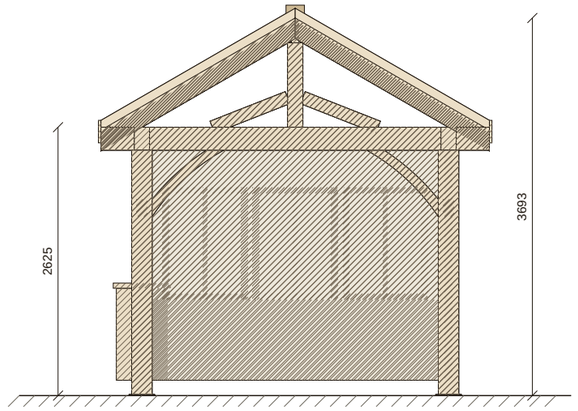


## ROOF FRAMING PLAN

Scale 1:40 at A3 · roof outline dashed · front at bottom

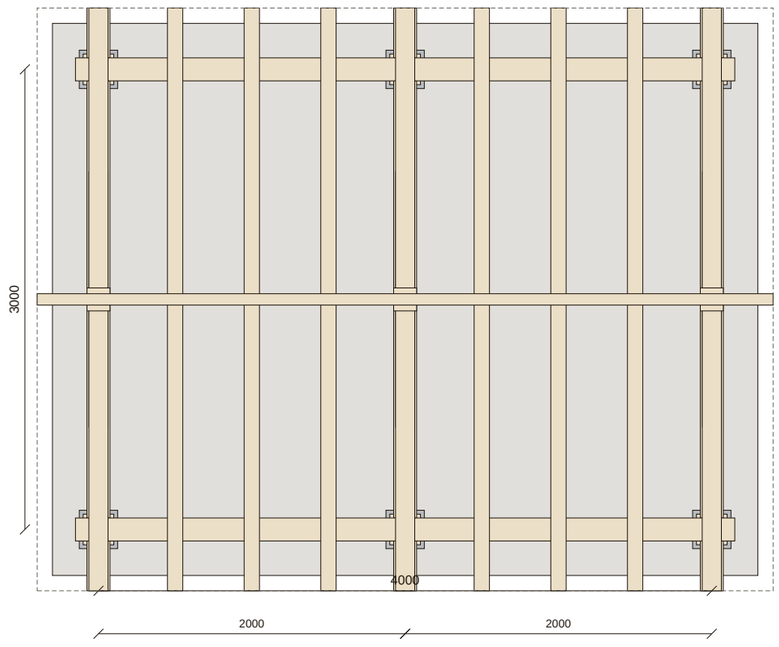


## GENERAL NOTES

1. All dimensions in millimetres unless stated. Do not scale from this drawing.
2. Solid English oak frame, mortice, tenon and half-lapped joints, pegged with 20 dia oak pegs. No steel brackets.
3. Roof 30 degrees [CHECK]. Covering: natural slate or cedar [CHECK].
4. Footprint, bay width and heights are indicative where not published for this product [CHECK]; confirmed at site visit.
5. Sizes typical. Final sections, fixings and UK wind and snow loadings subject to structural engineer's confirmation.
6. Open service side with oak counter; covered dining beyond [CHECK layout].

FIRE & OAK
OUTDOOR KITCHENS & SPACES

# THE KITCHEN GARDEN HOUSE

Garden Kitchen · 4 x 3 m

2-bay oak frame: plan, elevations and section

| DRAWING NO. | SCALE |
|---|---|
| FO-KGH-GARDENKITCHEN-C1 | 1:60 / 1:40 at A3 |
| **DATE** | **SHEET** |
| 07.10.2026 | 1 of 2 |

STATUS

**PRELIMINARY · REV P2**


For design intent. Not for construction.

[CHECK] items confirmed at site visit.

**Fire & Oak Outdoors**
fireandoakoutdoors.co.uk
hello@fireandoakoutdoors.co.uk

## 1 POST HEAD, BEAM AND SHAPED BRACE


Elevation · Scale 1:10

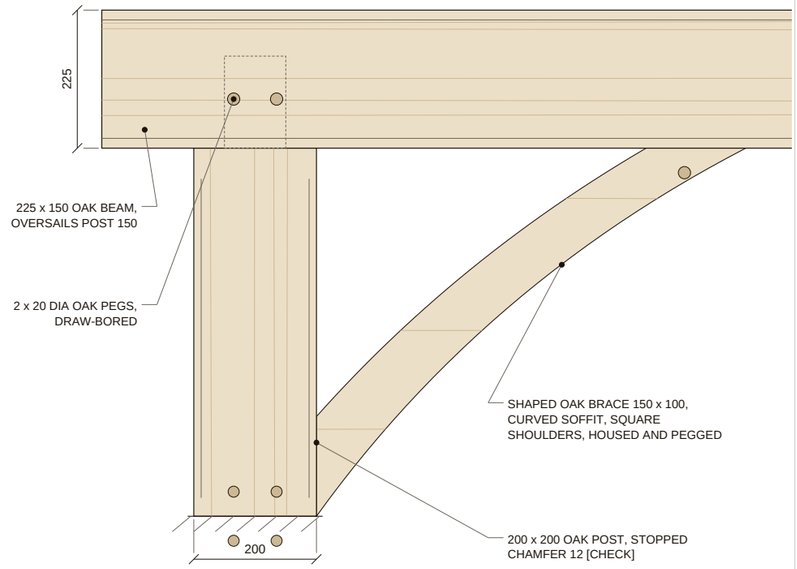


Tenon shown dashed. Mirror brace each side of post. Peg positions to be confirmed by carpenter.

## 2 EAVES: BEAM, RAFTER, FASCIA, ROOF BUILD-UP

Section · Scale 1:10

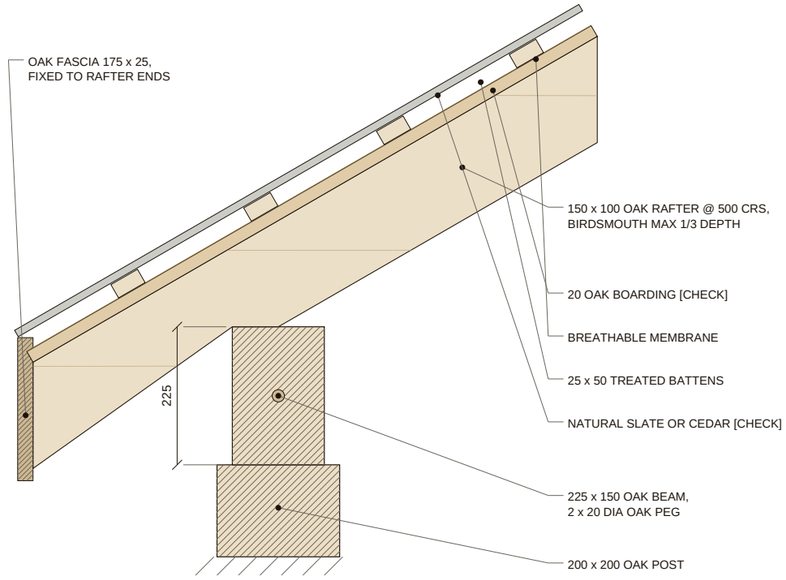



Cut timber hatched. Rafter seat and tail profile to be confirmed with the carpenter.

## DETAIL NOTES

1. Details at 1:10 on A3.
2. Cut timber hatched. Peg positions, tenon sizes and tail profile are the carpenter's to confirm.
3. Roof covering, boarding and foundation build-up shown as typical [CHECK].

## 3 POST BASE AND CONCRETE PAD


Section · Scale 1:10

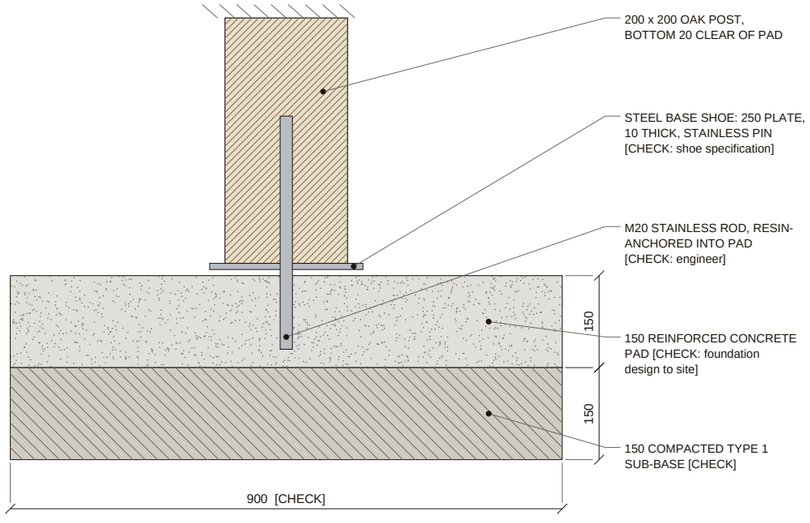


Foundations depend on ground conditions and are confirmed after the site visit.

## 4 RIDGE AND TRUSS HEAD

Section through truss · Scale 1:10

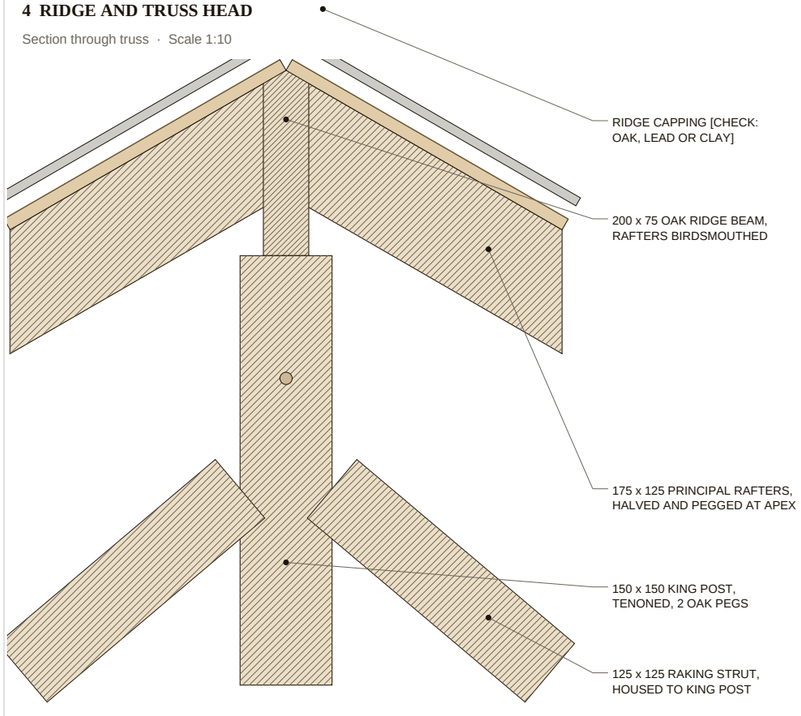


Common rafters (150 x 100 @ 500) bear on the ridge beam either side of each truss.

FIRE & OAK
OUTDOOR KITCHENS & SPACES

# THE KITCHEN GARDEN HOUSE

Garden Kitchen · Construction details

Joints, eaves, post base and ridge at 1:10

| DRAWING NO. | SCALE |
|---|---|
| FO-KGH-GARDENKITCHEN-C2 | 1:10 at A3 |
| **DATE** | **SHEET** |
| 07.10.2026 | 2 of 2 |

STATUS

**PRELIMINARY · REV P2**

For design intent. Not for construction.

Details typical, to be confirmed.


**Fire & Oak Outdoors**

fireandoakoutdoors.co.uk

hello@fireandoakoutdoors.co.uk