
## OAK FRAME - FRONT-LEFT VIEW

Top, doors and Egg omitted to show the frame

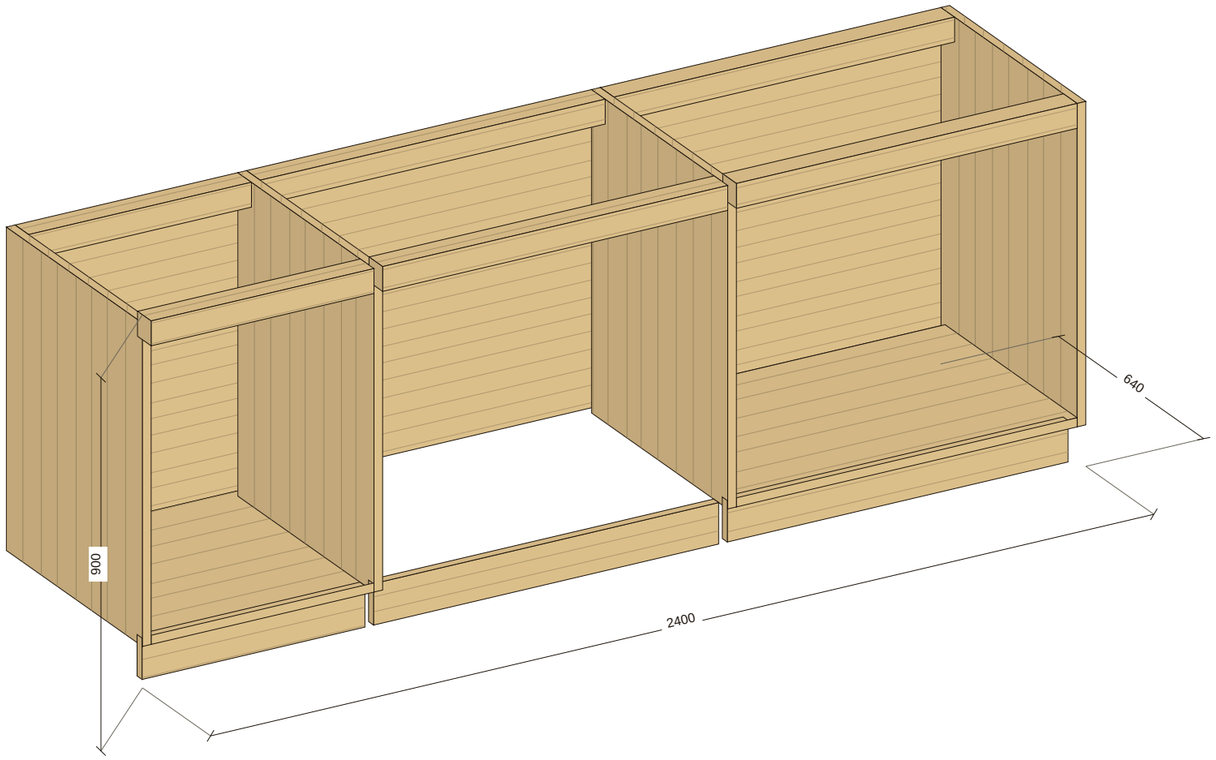


## TIMBER AND FIXINGS

Solid English oak, mortice and tenon joints, pegged with 12 dia pegs, draw-bored. No steel brackets.

Carcase end panel 22 x 600 x 780.

Carcase back panel 18 thick x 578 x 698.

Carcase bottom shelf 22 x 582.

Carcase top rail (front and back) 60 x 22.

Plinth board 100 x 22.


Counter height 900 to top of Dekton [CHECK].

All sizes typical, to be confirmed at the site visit.

## KEY


- Posts, rails and shelves
- Panels and doors
- Stone (where specified)
- Egg / oven (indicative)

## COMPLETE KITCHEN - REAR-RIGHT VIEW

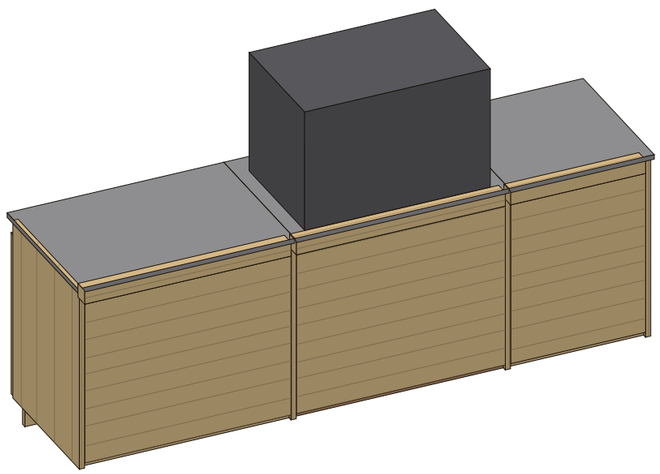

## FRONT ELEVATION

Scale 1:26 approx

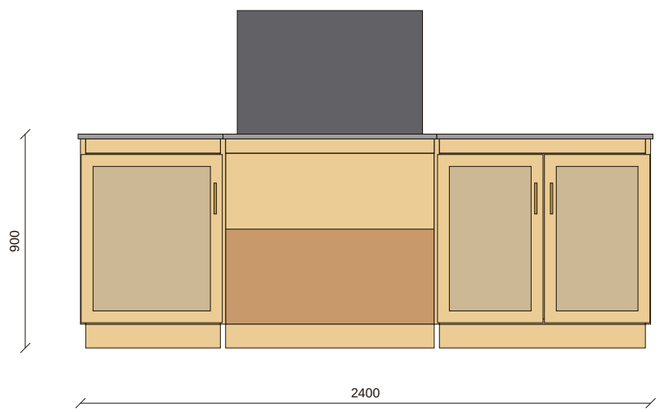


FIRE & OAK
OUTDOOR KITCHENS & SPACES

# OUTDOOR KITCHENS

The Asado Terrace · 2.4 m

Oak frame: 3D views and front elevation

| DRAWING NO. | SCALE |
|---|---|
| FO-KIT-ASADOT24-B1 | NTS / as noted |
| DATE | SHEET |
| 07.10.2026 | 1 of 2 |

STATUS

**PRELIMINARY · REV P2**

For design intent. Not for construction.

Sizes typical, to be confirmed.


**Fire & Oak Outdoors**

fireandoakoutdoors.co.uk

hello@fireandoakoutdoors.co.uk

## 1 TOP AND LOWER RAIL TO POST

Mortice and tenon, draw-bored and pegged

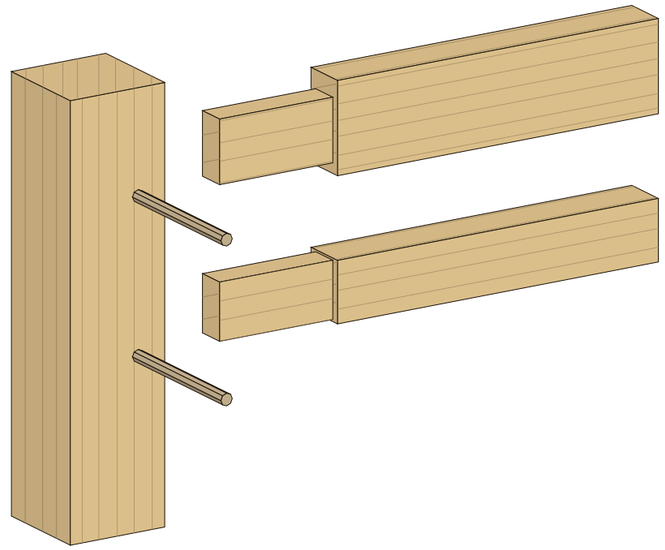


Tenon 45 x 60 x 70, 12 dia peg offset 3 mm

Shoulders 12 deep on three faces

## 2 LOWER SHELF

Rail housed to post; slatted shelf laid loose

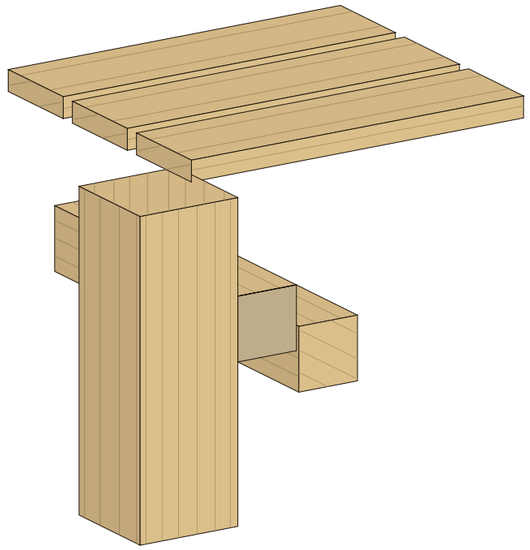

Housing 10 deep, rail 60 x 45


Slats 90 x 20 at 15 gaps

## NOTES

1. All sizes typical, to be confirmed.
2. Exploded for clarity; pegs shown out of position.
3. Oiled solid English oak, no screws visible on the frame.


## 3 FIXING THE TOP

Top held with oak buttons in slotted rail, free to move

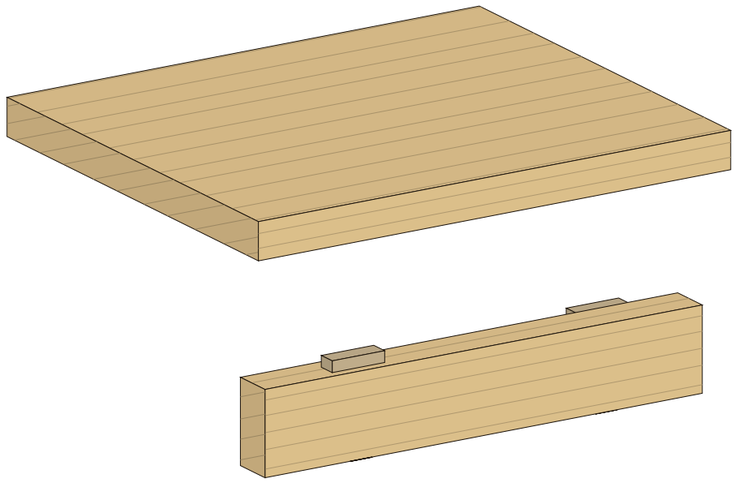

## 4 DOOR FRAME

Haunched mortice and tenon, raised panel floating

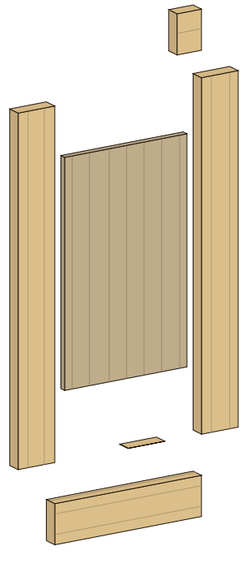

FIRE & OAK

OUTDOOR KITCHENS & SPACES

# OUTDOOR KITCHENS

The Asado Terrace · 2.4 m

Exploded mortice-and-tenon joints and fixings

| DRAWING NO. | SCALE |
|---|---|
| FO-KIT-ASADOT24-B2 | NTS |
| DATE | SHEET |
| 07.10.2026 | 2 of 2 |

STATUS

**PRELIMINARY · REV P2**

For design intent. Not for construction.

Sizes typical, to be confirmed.

**Fire & Oak Outdoors**

fireandoakoutdoors.co.uk

hello@fireandoakoutdoors.co.uk