
OAK FRAME - FRONT-LEFT VIEW

Top, doors and Egg omitted to show the frame

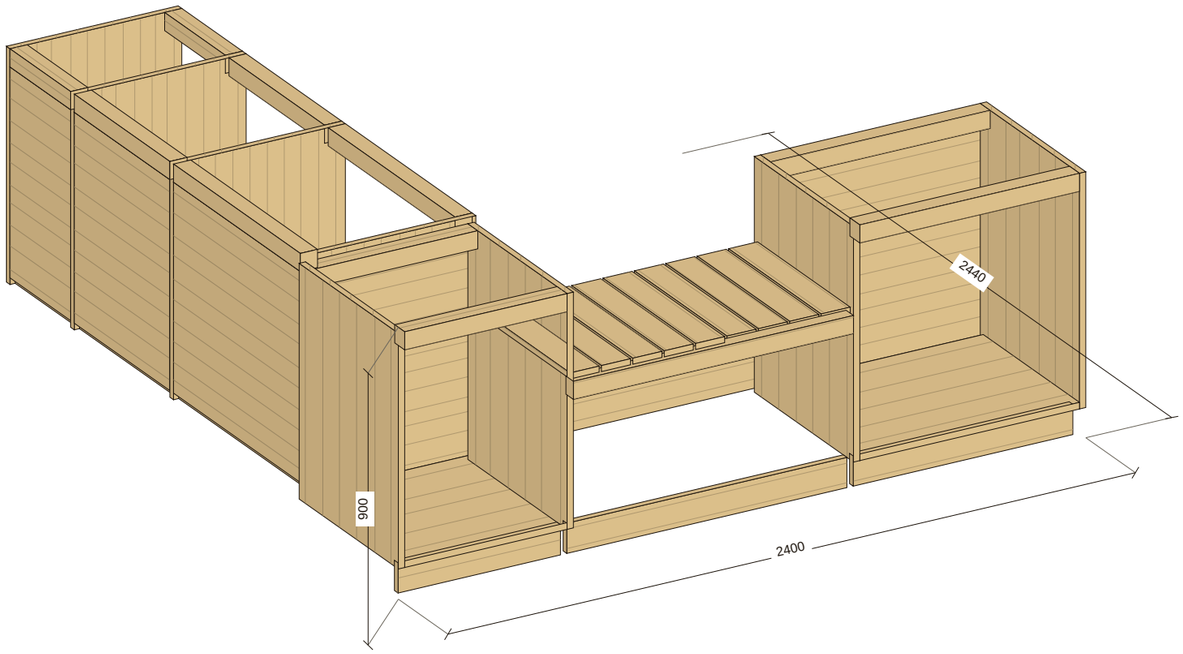

TIMBER AND FIXINGS

Solid English oak, mortice and tenon joints, pegged with 12 dia pegs, draw-bored. No steel brackets.

Carcase end panel 22 x 600 x 780.

Carcase back panel 18 thick x 578 x 698.

Carcase bottom shelf 22 x 582.

Carcase top rail (front and back) 60 x 22.

Plinth board 100 x 22.

Egg shelf rail 60 x 45.

Egg shelf board 20 thick x 560.


Counter height 900 to top of Dekton [CHECK].

All sizes typical, to be confirmed at the site visit.

KEY


- Posts, rails and shelves
- Panels and doors
- Stone (where specified)
- Egg / oven (indicative)

COMPLETE KITCHEN - REAR-RIGHT VIEW

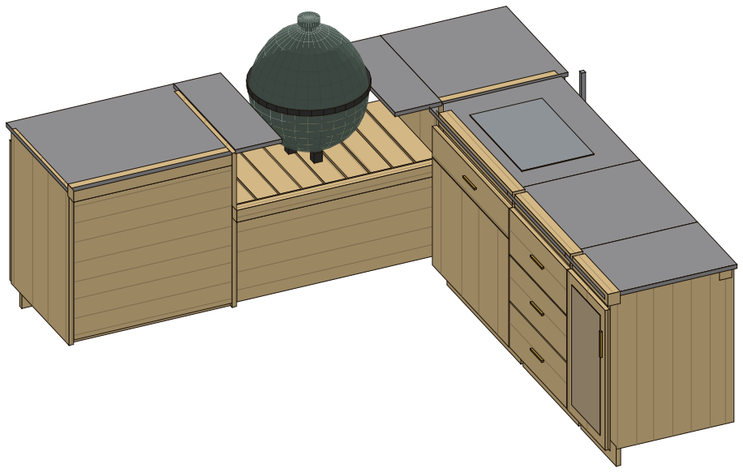

FRONT ELEVATION

Scale 1:23 approx

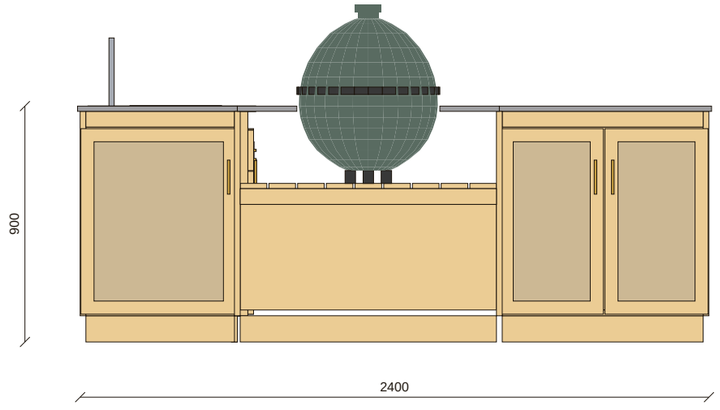

FIRE & OAK
OUTDOOR KITCHENS & SPACES

OUTDOOR KITCHENS

The Corner · 2.4 + 1.8 m L-shape

Oak frame: 3D views and front elevation

DRAWING NO.	SCALE
FO-KIT-CORNER24X18-B1	NTS / as noted
DATE	SHEET
07.10.2026	1 of 2

STATUS

PRELIMINARY · REV P2

For design intent. Not for construction.

Sizes typical, to be confirmed.


Fire & Oak Outdoors

fireandoakoutdoors.co.uk

hello@fireandoakoutdoors.co.uk

1 TOP AND LOWER RAIL TO POST

Mortice and tenon, draw-bored and pegged

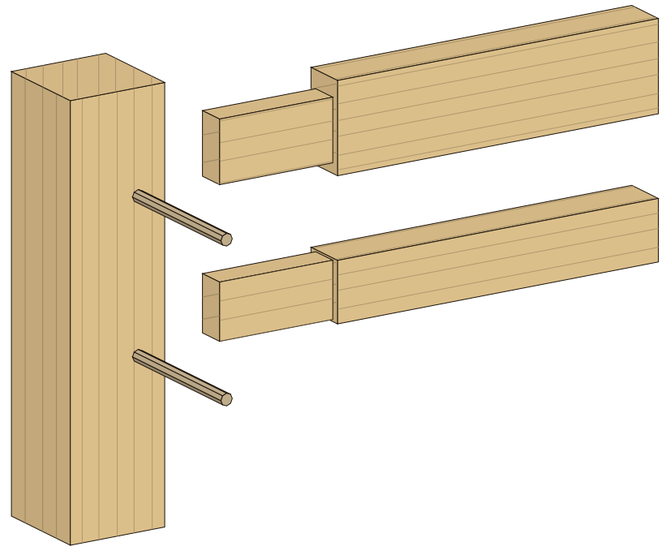


Tenon 45 x 60 x 70, 12 dia peg offset 3 mm

Shoulders 12 deep on three faces

2 EGG SHELF, FOOT AND WORKTOP SLOT

The Egg stands on its own feet on the shelf; the Dekton is cut away either side of it

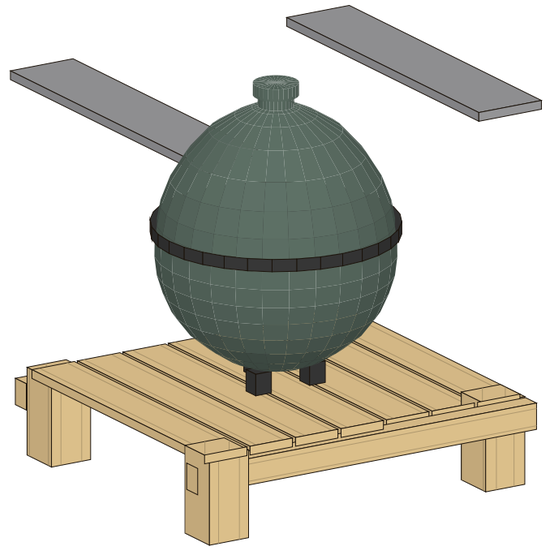

Shelf rails 60 x 45, boards 20 thick, top of shelf 605 above floor [CHECK]


Egg on its own feet; Dekton slot 546 wide, worktop lifted clear for clarity [CHECK]

NOTES

1. All sizes typical, to be confirmed.
2. Exploded for clarity; pegs shown out of position.
3. Oiled solid English oak, no screws visible on the frame.

3 FIXING THE TOP

Top held with oak buttons in slotted rail, free to move

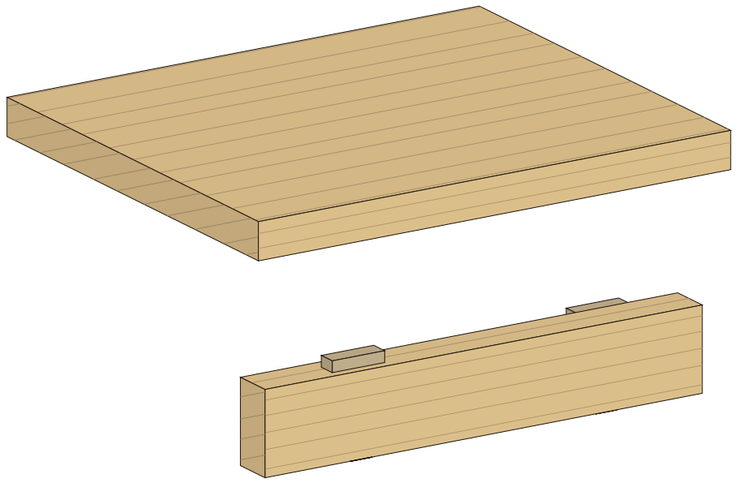


Button 60 x 12 in 12 x 6 slot, one screw each

Allow 5 mm movement across the board

4 DOOR FRAME

Haunched mortice and tenon, raised panel floating

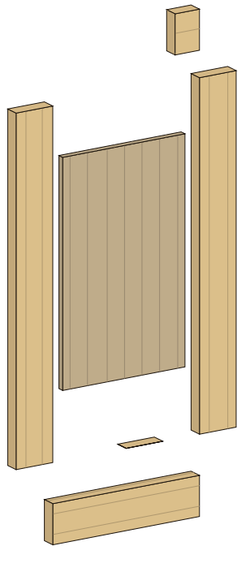

Stiles and rails 60 x 22, panel 10 thick loose in groove

Brass hinges and handle to specification [CHECK]

FIRE & OAK
OUTDOOR KITCHENS & SPACES

OUTDOOR KITCHENS

The Corner · 2.4 + 1.8 m L-shape

Exploded mortice-and-tenon joints and fixings

DRAWING NO.	SCALE
FO-KIT-CORNER24X18-B2	NTS
DATE	SHEET
07.10.2026	2 of 2

STATUS

PRELIMINARY · REV P2

For design intent. Not for construction.

Sizes typical, to be confirmed.

Fire & Oak Outdoors

fireandoakoutdoors.co.uk

hello@fireandoakoutdoors.co.uk