
OAK FRAME - FRONT-LEFT VIEW

Top, doors and Egg omitted to show the frame

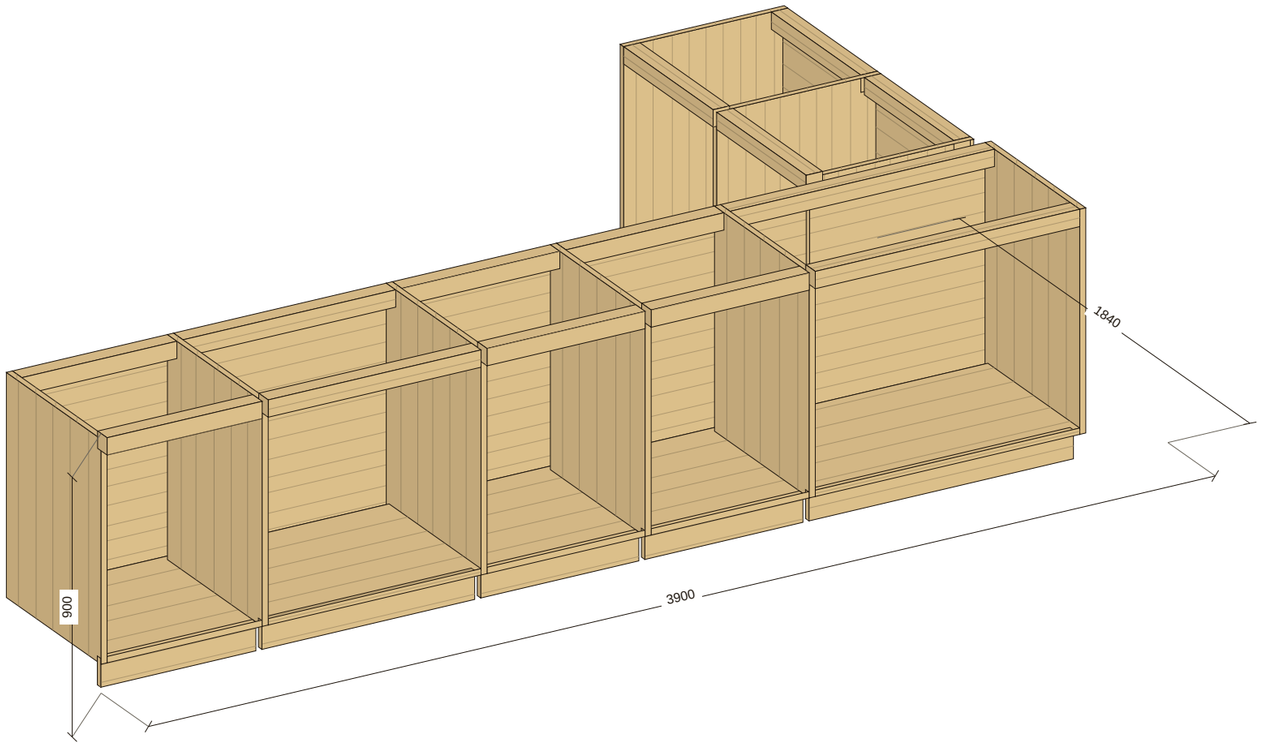

TIMBER AND FIXINGS

Solid English oak, mortice and tenon joints, pegged with 12 dia pegs, draw-bored. No steel brackets.

Carcase end panel 22 x 600 x 780.

Carcase back panel 18 thick x 578 x 698.

Carcase bottom shelf 22 x 582.

Carcase top rail (front and back) 60 x 22.

Plinth board 100 x 22.


Counter height 900 to top of Dekton [CHECK].

All sizes typical, to be confirmed at the site visit.

KEY


- Posts, rails and shelves
- Panels and doors
- Stone (where specified)
- Egg / oven (indicative)

COMPLETE KITCHEN - REAR-RIGHT VIEW

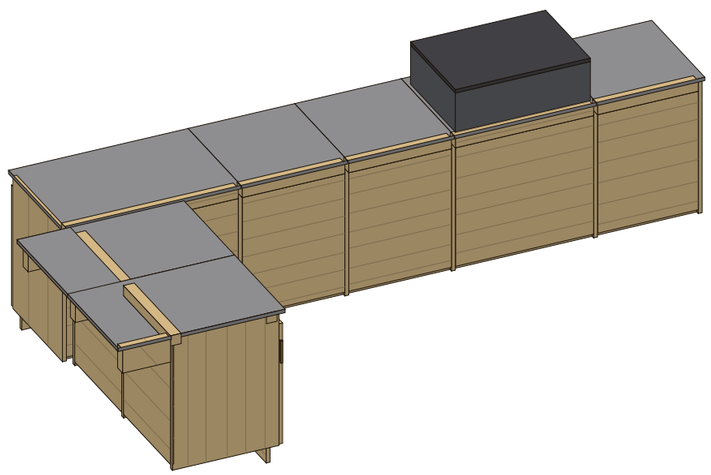

FRONT ELEVATION

Scale 1:34 approx

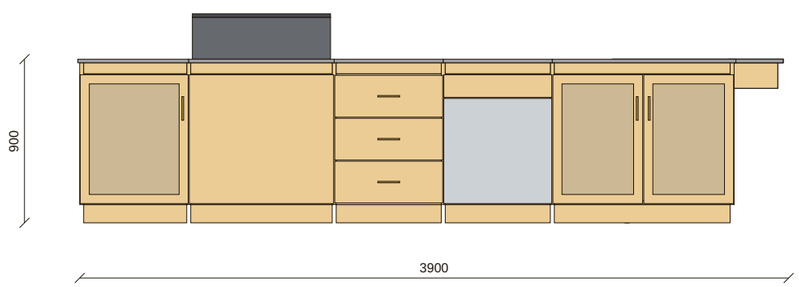

FIRE & OAK
OUTDOOR KITCHENS & SPACES

OUTDOOR KITCHENS

The Peninsula · 3.6 m run + 1.2 m return (standard)

Oak frame: 3D views and front elevation

DRAWING NO.	SCALE
FO-KIT-PENINSULA36X12-B1	NTS / as noted
DATE	SHEET
07.10.2026	1 of 2

STATUS

PRELIMINARY · REV P2

For design intent. Not for construction.

Sizes typical, to be confirmed.


Fire & Oak Outdoors

fireandoakoutdoors.co.uk

hello@fireandoakoutdoors.co.uk

1 TOP AND LOWER RAIL TO POST

Mortice and tenon, draw-bored and pegged

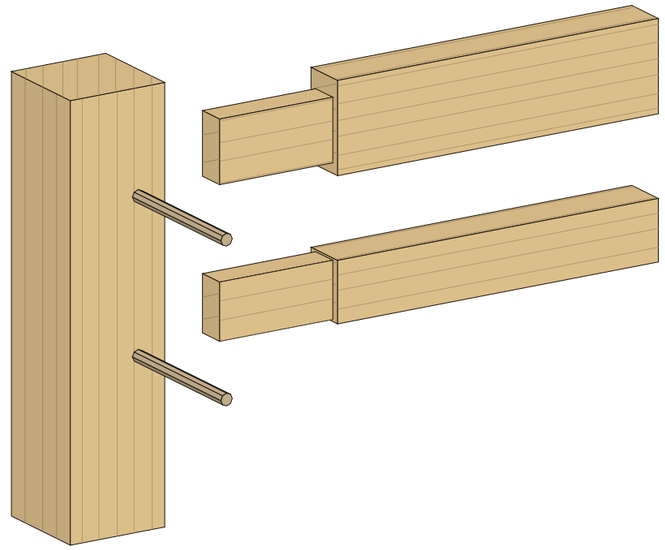


Tenon 45 x 60 x 70, 12 dia peg offset 3 mm

Shoulders 12 deep on three faces

2 LOWER SHELF

Rail housed to post; slatted shelf laid loose

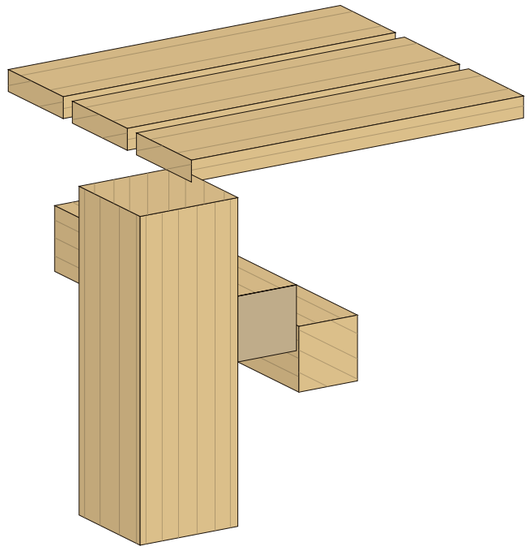


Housing 10 deep, rail 60 x 45

Slats 90 x 20 at 15 gaps


3 FIXING THE TOP

Top held with oak buttons in slotted rail, free to move

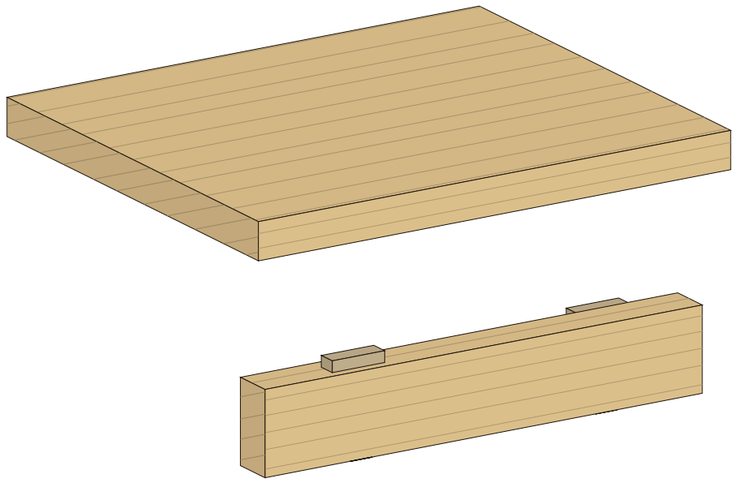

4 DOOR FRAME

Haunched mortice and tenon, raised panel floating

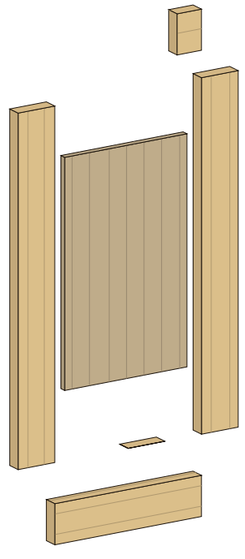

NOTES

1. All sizes typical, to be confirmed.
2. Exploded for clarity; pegs shown out of position.
3. Oiled solid English oak, no screws visible on the frame.

FIRE & OAK

OUTDOOR KITCHENS & SPACES

OUTDOOR KITCHENS

The Peninsula · 3.6 m run + 1.2 m return (standard)

Exploded mortice-and-tenon joints and fixings

DRAWING NO.	SCALE
FO-KIT-PENINSULA36X12-B2	NTS
DATE	SHEET
07.10.2026	2 of 2

STATUS

PRELIMINARY · REV P2

For design intent. Not for construction.

Sizes typical, to be confirmed.

Fire & Oak Outdoors

fireandoakoutdoors.co.uk

hello@fireandoakoutdoors.co.uk