

## FRONT ELEVATION

Scale 1:15 at A3

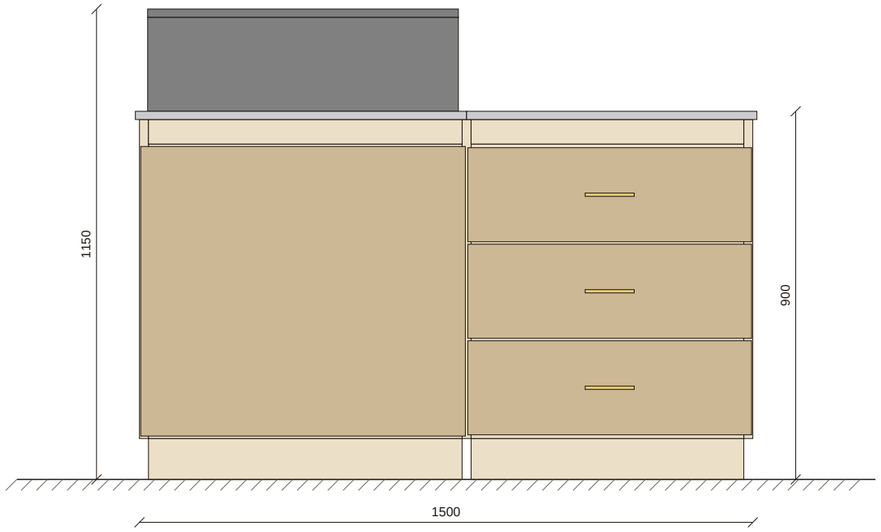


## END ELEVATION

Scale 1:20 at A3

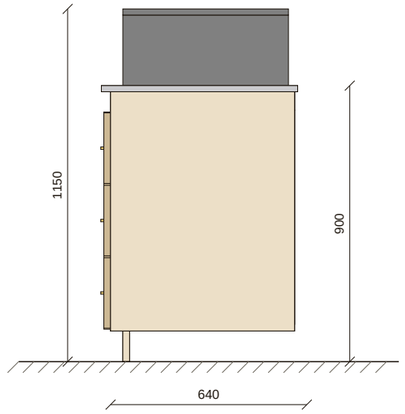



## TIMBER SCHEDULE - ENGLISH OAK

| MEMBER | SECTION | NO. | LENGTH |
|---|---|---|---|
| Carcase top rail (front a | 60 x 22 | 4 | 2.9 m |
| Carcase end panel | 22 x 600 x 780 | 3 | 2.3 m |
| Dekton worktop | 20 thick x 640 | 2 | 1.5 m |
| Carcase bottom shelf | 22 x 582 | 2 | 1.5 m |
| Plinth board | 100 x 22 | 2 | 1.5 m |
| Carcase back panel | 18 thick x 778 x 698 | 1 | 0.8 m |
| Carcase back panel | 18 thick x 678 x 698 | 1 | 0.7 m |

Quantities and lengths indicative, from the drawing model.
All [CHECK] with structural engineer and at site visit.


## PLAN

Scale 1:10 at A3 · worktop removed · module widths in mm · front elevation looks from the bottom of the plan

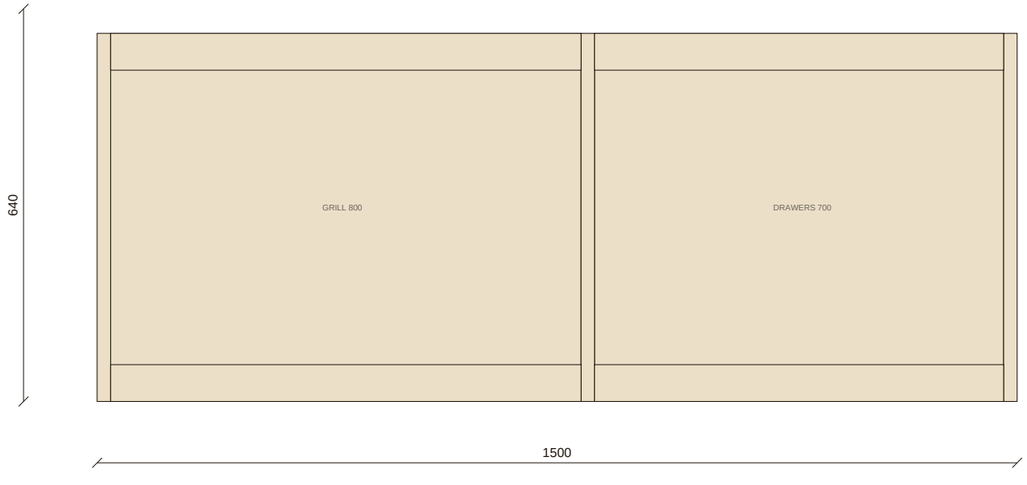


## SECTION A-A

Scale 1:20 at A3 · through the cooking module

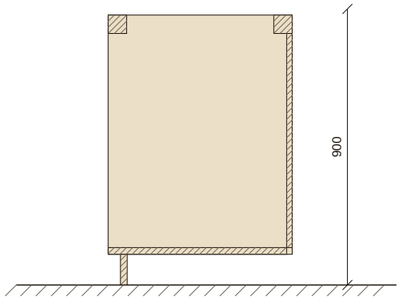


## GENERAL NOTES

1. All dimensions in millimetres unless stated. Do not scale from this drawing.
2. Solid English oak carcase, mortice and tenon jointed; end panels framed 22 thick; no visible fixings [CHECK].
3. Solid English oak carcase, mortice and tenon jointed, finished with an exterior oil or paint system [CHECK].
4. Dekton worktop, templated from the finished carcase on site [CHECK].
5. Doors and drawers on stainless soft-close gear rated for outdoor use. Appliances not included in the base price [CHECK].
6. Run length, module widths and appliance cut-outs are options for the brief; confirmed at site visit [CHECK].

FIRE & OAK
OUTDOOR KITCHENS & SPACES

# OUTDOOR KITCHENS

The Station · 1.5 m with grill

Plan, elevations and section

| DRAWING NO. | SCALE |
|---|---|
| FO-KIT-STATION1500GRILL-C1 | 1:15 / 1:10 at A3 |
| DATE | SHEET |
| 07.10.2026 | 1 of 2 |

STATUS

**PRELIMINARY · REV P2**

For design intent. Not for construction.


[CHECK] items confirmed at site visit.

**Fire & Oak Outdoors**
fireandoakoutdoors.co.uk
hello@fireandoakoutdoors.co.uk

# SETTING-OUT RODS


Height rod, run rods and full-size sections for the workshop rod

## HEIGHT ROD 1:6

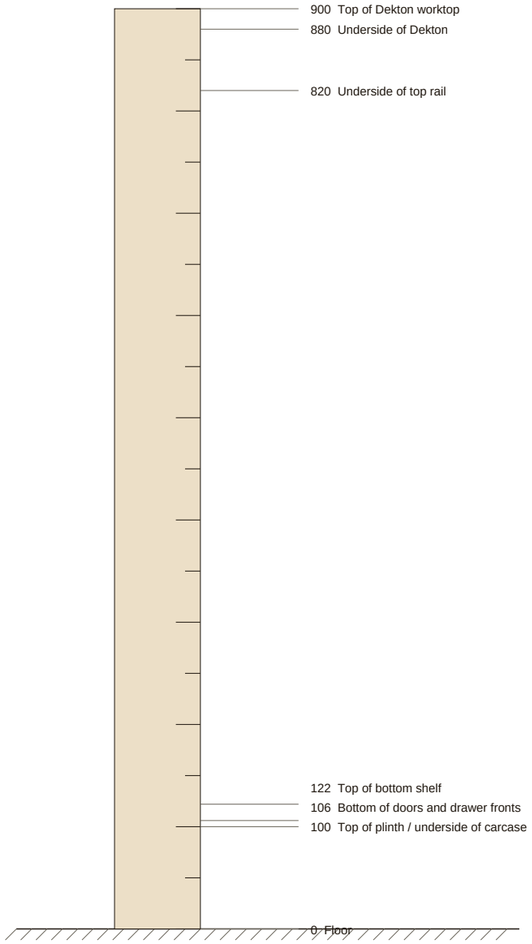



Counter height 900 to top of Dekton [CHECK]

## RUN 1 ROD 1:10

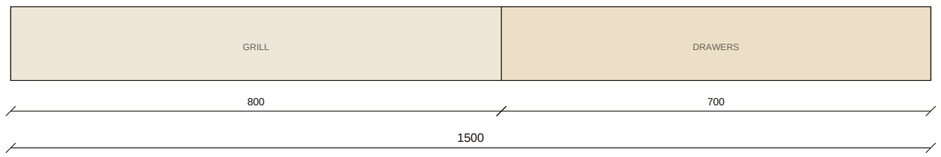


## DEPTH ROD 1:10

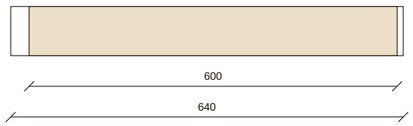



Carcase 600 deep, doors 22 proud, worktop overhangs 30 at the front


## ROD NOTES

1. Build the rod full size from this sheet; mark module widths, end panel lines and appliance cut-outs on the run rods.
2. Appliance cut-out sizes to be taken from the manufacturer's template before the worktop is ordered [CHECK].
3. Dimensions typical, confirmed at site visit [CHECK].


## SECTIONS AT 1:4

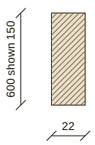



End panel

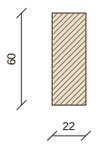



Top rail

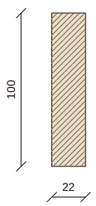



Plinth board

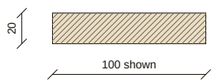


Dekton worktop

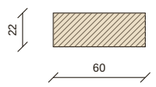


Door stile

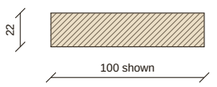


Drawer front

## TIMBER SCHEDULE - ENGLISH OAK

| MEMBER | SECTION | NO. | LENGTH |
|---|---|---|---|
| Carcase top rail (front a | 60 x 22 | 4 | 2.9 m |
| Carcase end panel | 22 x 600 x 780 | 3 | 2.3 m |
| Dekton worktop | 20 thick x 640 | 2 | 1.5 m |
| Carcase bottom shelf | 22 x 582 | 2 | 1.5 m |
| Plinth board | 100 x 22 | 2 | 1.5 m |
| Carcase back panel | 18 thick x 778 x 698 | 1 | 0.8 m |
| Carcase back panel | 18 thick x 678 x 698 | 1 | 0.7 m |

Quantities and lengths indicative, from the drawing model.
All [CHECK] with structural engineer and at site visit.

FIRE & OAK
OUTDOOR KITCHENS & SPACES

# OUTDOOR KITCHENS

The Station · 1.5 m with grill

Setting-out rods and full-size sections

| DRAWING NO. | SCALE |
|---|---|
| FO-KIT-STATION1500GRILL-C2 | 1:6 / 1:10 / 1:4 |
| **DATE** | **SHEET** |
| 07.10.2026 | 2 of 2 |

STATUS

**PRELIMINARY · REV P2**

For design intent. Not for construction.
Rods typical, to be confirmed.

**Fire & Oak Outdoors**
fireandoakoutdoors.co.uk
hello@fireandoakoutdoors.co.uk