

FRONT ELEVATION

Scale 1:75 at A3

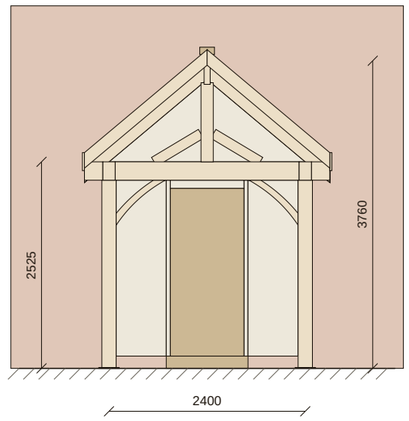

SIDE ELEVATION

Scale 1:75 at A3

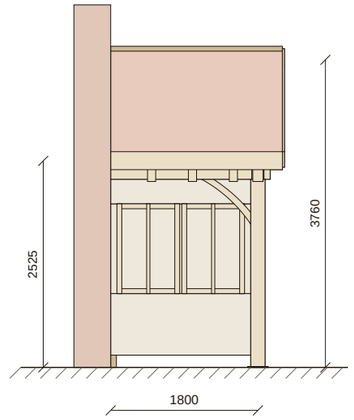


TIMBER SCHEDULE - ENGLISH OAK

MEMBER	SECTION	NO.	LENGTH
Common rafter	150 x 100 @ 500 crs	6	11.7 m
Post	175 x 175	2	4.6 m
Principal rafter	175 x 125	2	3.9 m
Wall plate	225 x 150	2	3.9 m
Brace	150 x 100	4	3.3 m
Tie beam	225 x 150	1	2.2 m
Ridge beam	200 x 75	1	2.1 m
Raking strut	125 x 125	2	1.3 m
King post	150 x 150	1	1.0 m
Tie beam end	225 x 150	2	0.6 m

Quantities and lengths indicative, from the drawing model.
All [CHECK] with structural engineer and at site visit.


ROOF FRAMING PLAN

Scale 1:40 at A3 · roof outline dashed · front at bottom · house wall at left

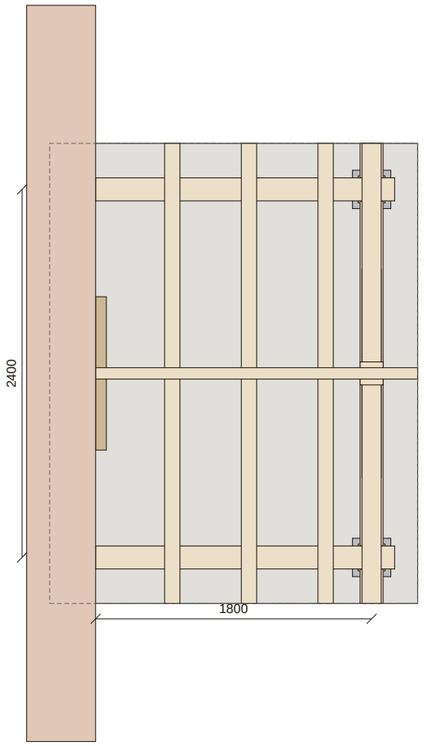

SECTION A-A

Scale 1:75 at A3 · through a bay line

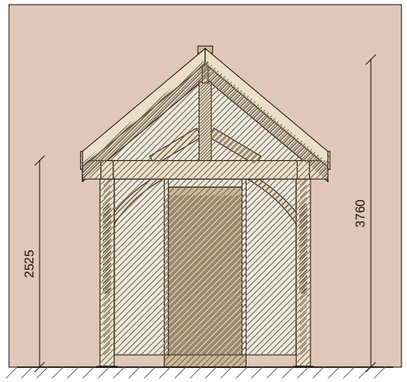

GENERAL NOTES

1. All dimensions in millimetres unless stated. Do not scale from this drawing.
2. Solid English oak frame, mortice, tenon and half-lapped joints, pegged with 20 dia oak pegs. No steel brackets.
3. Roof 40 degrees [CHECK]. Covering: clay pantile [CHECK].
4. Footprint, bay width and heights are indicative where not published for this product [CHECK]; confirmed at site visit.
5. Sizes typical. Final sections, fixings and UK wind and snow loadings subject to structural engineer's confirmation.
6. Accoya cladding painted sage; door and frame in natural oak [CHECK colour].

FIRE & OAK
OUTDOOR KITCHENS & SPACES

PORCHES

Enclosed Porch Painted Sage · 1.8 x 2.4 m

Oak frame: plan, elevations and section

DRAWING NO.	SCALE
FO-POR-ENCLOSEDSAGE-C1	1:75 / 1:40 at A3
DATE	**SHEET**
07.10.2026	1 of 2

STATUS

PRELIMINARY · REV P2


For design intent. Not for construction.

[CHECK] items confirmed at site visit.

Fire & Oak Outdoors
fireandoakoutdoors.co.uk
hello@fireandoakoutdoors.co.uk

1 POST HEAD, BEAM AND SHAPED BRACE


Elevation · Scale 1:10

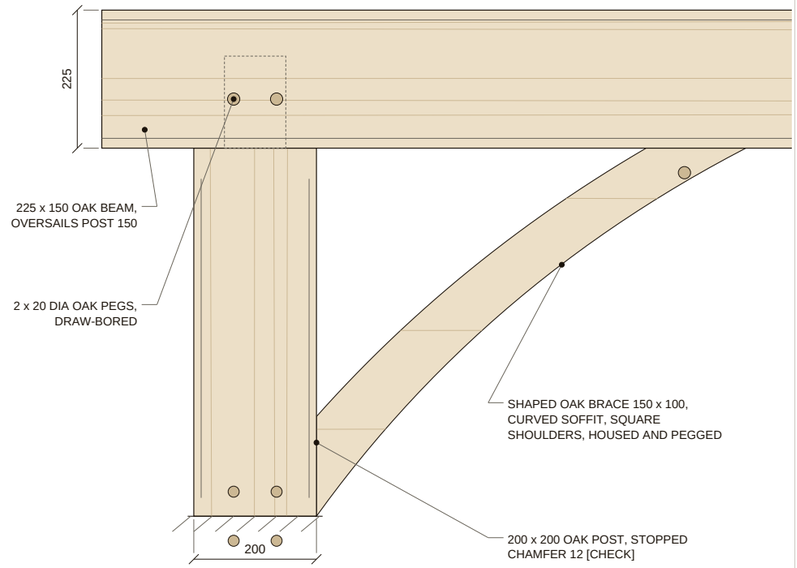

Tenon shown dashed. Mirror brace each side of post. Peg positions to be confirmed by carpenter.

2 EAVES: BEAM, RAFTER, FASCIA, ROOF BUILD-UP

Section · Scale 1:10

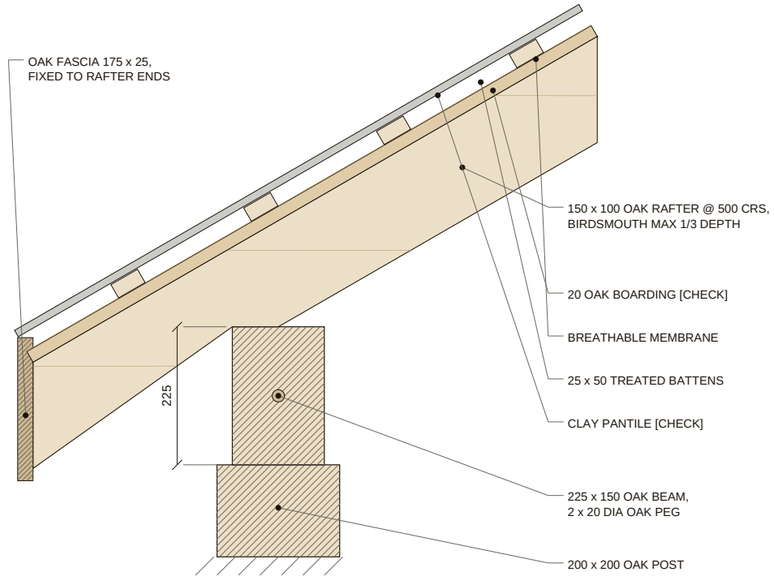


Cut timber hatched. Rafter seat and tail profile to be confirmed with the carpenter.

DETAIL NOTES

1. Details at 1:10 on A3.
2. Cut timber hatched. Peg positions, tenon sizes and tail profile are the carpenter's to confirm.
3. Roof covering, boarding and foundation build-up shown as typical [CHECK].

3 POST BASE AND CONCRETE PAD


Section · Scale 1:10

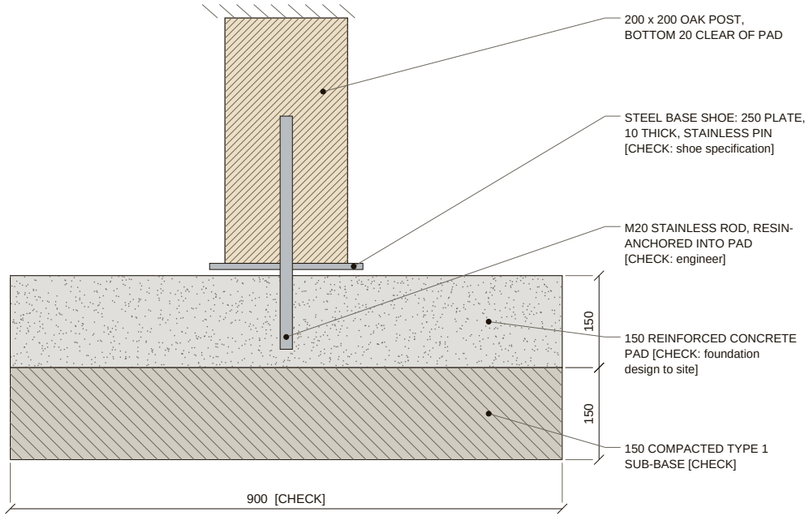

Foundations depend on ground conditions and are confirmed after the site visit.

4 RIDGE AND TRUSS HEAD

Section through truss · Scale 1:10

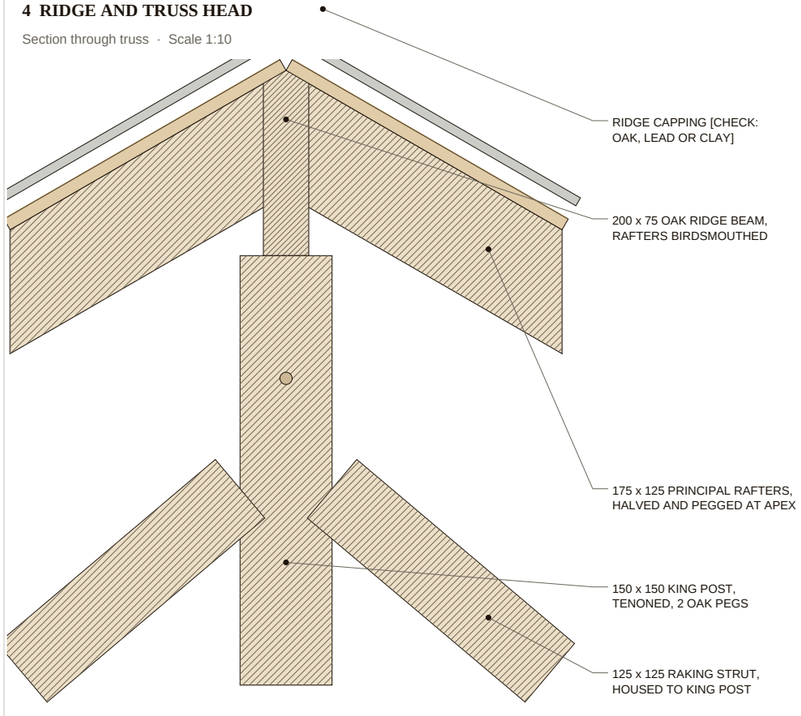

Common rafters (150 x 100 @ 500) bear on the ridge beam either side of each truss.

FIRE & OAK
OUTDOOR KITCHENS & SPACES

PORCHES

Enclosed Porch Painted Sage · Construction details

Joints, eaves, post base and ridge at 1:10

DRAWING NO.	SCALE
FO-POR-ENCLOSEDSAGE-C2	1:10 at A3
DATE	**SHEET**
07.10.2026	2 of 2

STATUS

PRELIMINARY · REV P2

For design intent. Not for construction.

Details typical, to be confirmed.

Fire & Oak Outdoors

fireandoakoutdoors.co.uk

hello@fireandoakoutdoors.co.uk