

## FRONT ELEVATION

Scale 1:15 at A3

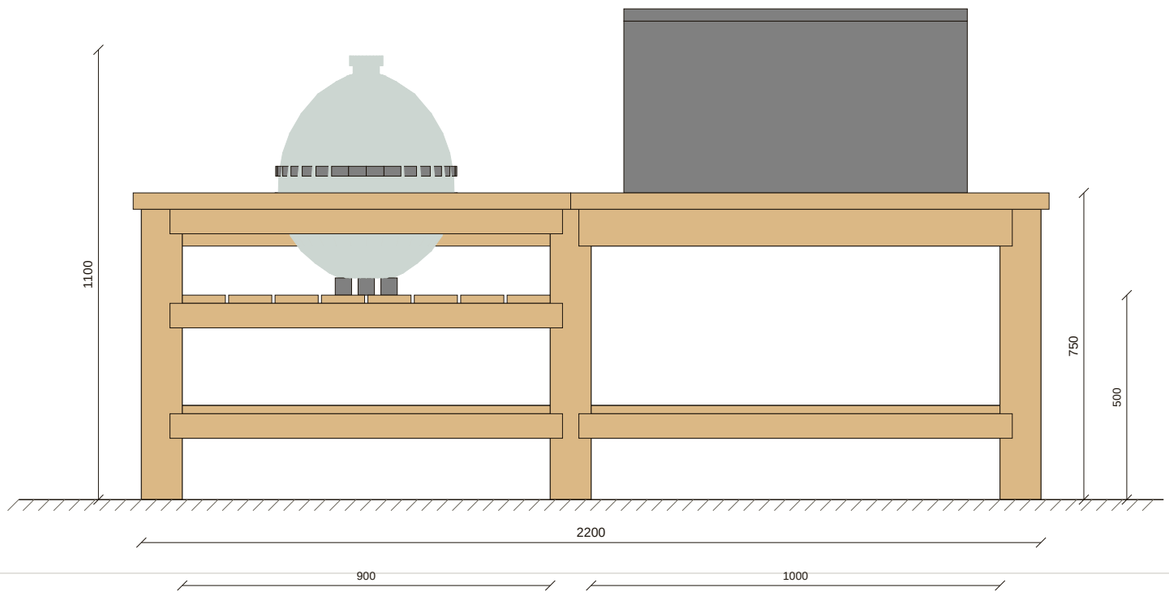



## PLAN

Scale 1:15 at A3 · top removed, dashed line is the top · front at bottom

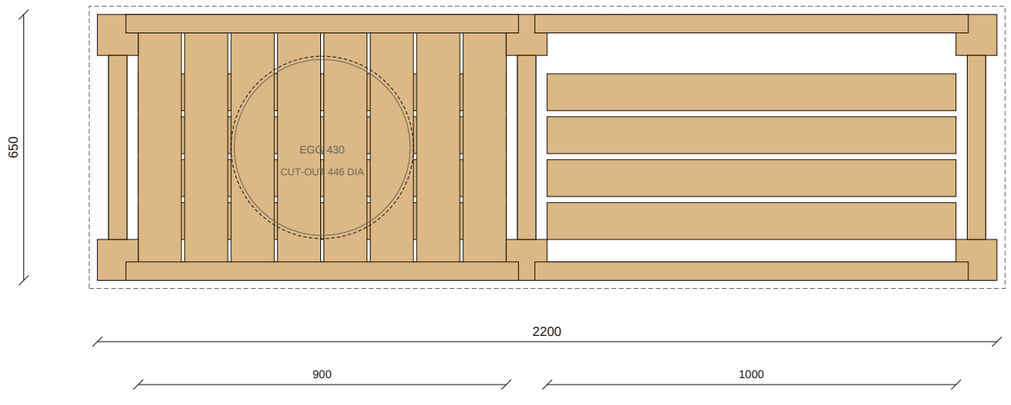



## END ELEVATION

Scale 1:20 at A3

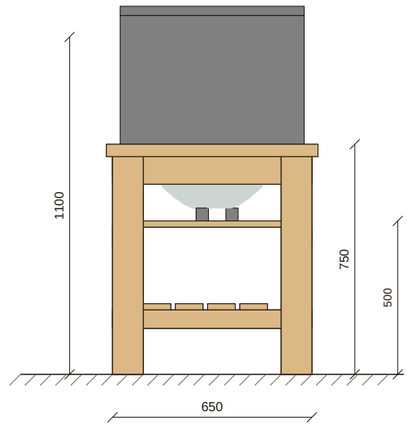


## SECTION A-A

Scale 1:20 at A3 · through the Egg centre line

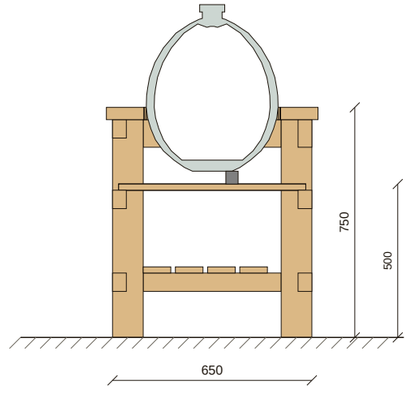


## GENERAL NOTES

1. All dimensions in millimetres unless stated. Do not scale from this drawing.
2. Iroko frame, mortice and tenon joints pegged with 12 dia pegs, oiled [CHECK].
3. Sizes typical. Cut-out, shelf height and clearances confirmed against the Egg or kamado model before cutting any timber.
4. Designed around a Big Green Egg Medium (shell about 430 dia) [CHECK]. Overall size, bay widths and height are to be confirmed against the exact Egg or kamado model [CHECK].
5. The Egg stands on its own feet on the oak egg shelf, 500 mm above the floor, and the top is cut away around it so the dome and upper bowl sit proud of the top. Cut-out 446 dia, shelf height and clearances confirmed against the Egg model [CHECK].
6. Table height 750 mm to top surface [CHECK].
7. Iroko, oiled [CHECK]. Top and stone details to specification [CHECK].

## TIMBER SCHEDULE - ENGLISH OAK

| MEMBER | SECTION | NO. | LENGTH |
|---|---|---|---|
| Lower shelf slat | 90 x 20 | 8 | 7.6 m |
| Egg shelf board | 105 x 20 | 8 | 4.9 m |
| Lower rail | 60 x 45 | 4 | 4.4 m |
| Post | 100 x 100 | 6 | 4.3 m |
| Top rail | 90 x 45 | 3 | 3.3 m |
| Top board (glued panel) | 40 thick x 690 | 2 | 2.2 m |
| Egg shelf rail | 60 x 45 | 2 | 2.1 m |
| Side rail | 90 x 45 | 3 | 2.1 m |
| Lower side rail | 60 x 45 | 3 | 2.1 m |
| Top rail | 60 x 45 | 1 | 1.0 m |

Quantities and lengths indicative, from the drawing model.
All [CHECK] with structural engineer and at site visit.

FIRE & OAK
OUTDOOR KITCHENS & SPACES

# EGG & KAMADO TABLES

Egg and Asado Combination · Medium Egg

Plan, elevations and section

| DRAWING NO. | SCALE |
|---|---|
| FO-TBL-COMBOM-C1 | 1:15 / 1:15 at A3 |
| **DATE** | **SHEET** |
| 07.10.2026 | 1 of 2 |

STATUS

**PRELIMINARY · REV P2**

For design intent. Not for construction.

[CHECK] items confirmed against your Egg model.

**Fire & Oak Outdoors**


fireandoakoutdoors.co.uk

hello@fireandoakoutdoors.co.uk

# SETTING-OUT RODS


Everything the workshop needs to cut and assemble one table, read off three rods

**HEIGHT ROD 1:5**

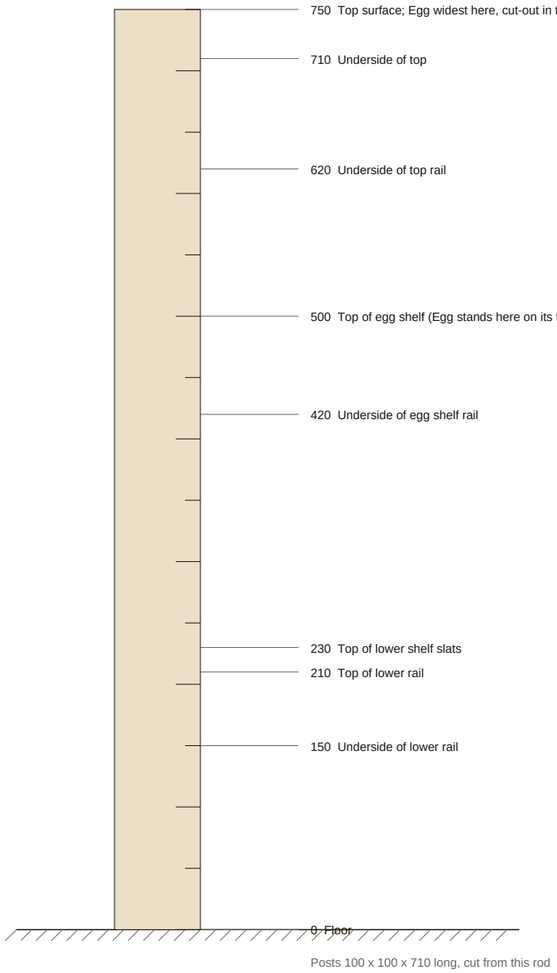



Posts 100 x 100 x 710 long, cut from this rod

**WIDTH ROD 1:10**

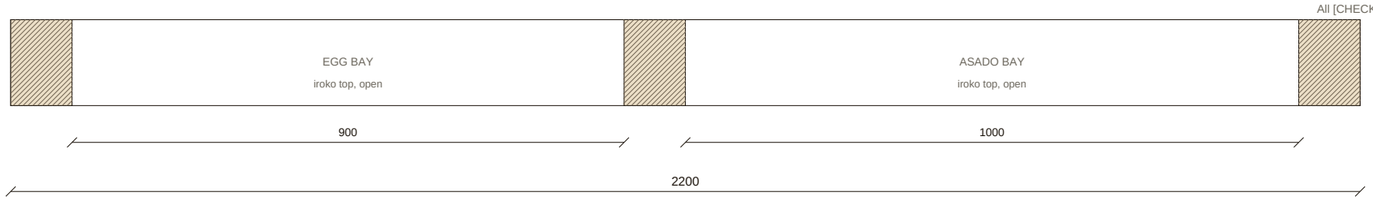


**DEPTH ROD 1:10**

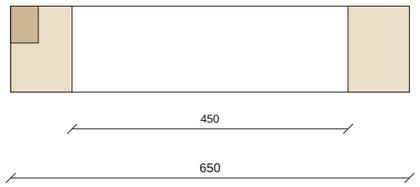


Top overhangs 20 mm front, back and ends

Rails flush with the outer face of the posts

## ROD NOTES


1. Rods are drawn at 1:5 and 1:10 on this sheet; the workshop rod is made full size from them.
2. Mark the post centres, rail levels and Egg bay width on the rod before any timber is cut.
3. Dimensions typical, confirmed against the Egg or kamado model [CHECK].

## TIMBER SCHEDULE - ENGLISH OAK


| MEMBER | SECTION | NO. | LENGTH |
|---|---|---|---|
| Lower shelf slat | 90 x 20 | 8 | 7.6 m |
| Egg shelf board | 105 x 20 | 8 | 4.9 m |
| Lower rail | 60 x 45 | 4 | 4.4 m |
| Post | 100 x 100 | 6 | 4.3 m |
| Top rail | 90 x 45 | 3 | 3.3 m |
| Top board (glued panel) | 40 thick x 690 | 2 | 2.2 m |
| Egg shelf rail | 60 x 45 | 2 | 2.1 m |
| Side rail | 90 x 45 | 3 | 2.1 m |
| Lower side rail | 60 x 45 | 3 | 2.1 m |
| Top rail | 60 x 45 | 1 | 1.0 m |

Quantities and lengths indicative, from the drawing model.
All [CHECK] with structural engineer and at site visit.


## SECTIONS AT 1:4

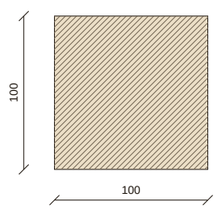



Post

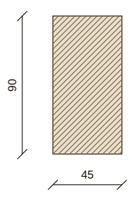



Top rail

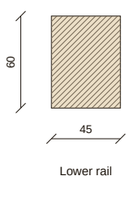


Lower rail

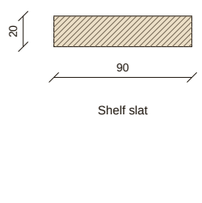


Shelf slat

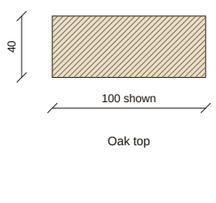


Oak top

FIRE & OAK
OUTDOOR KITCHENS & SPACES

# EGG & KAMADO TABLES

Egg and Asado Combination · Medium Egg

Setting-out rods and full-size sections

| DRAWING NO. | SCALE |
|---|---|
| FO-TBL-COMBOM-C2 | 1:5 / 1:10 / 1:4 |
| **DATE** | **SHEET** |
| 07.10.2026 | 2 of 2 |

STATUS

**PRELIMINARY · REV P2**

For design intent. Not for construction.

Rods typical, to be confirmed.


**Fire & Oak Outdoors**

fireandoakoutdoors.co.uk

hello@fireandoakoutdoors.co.uk