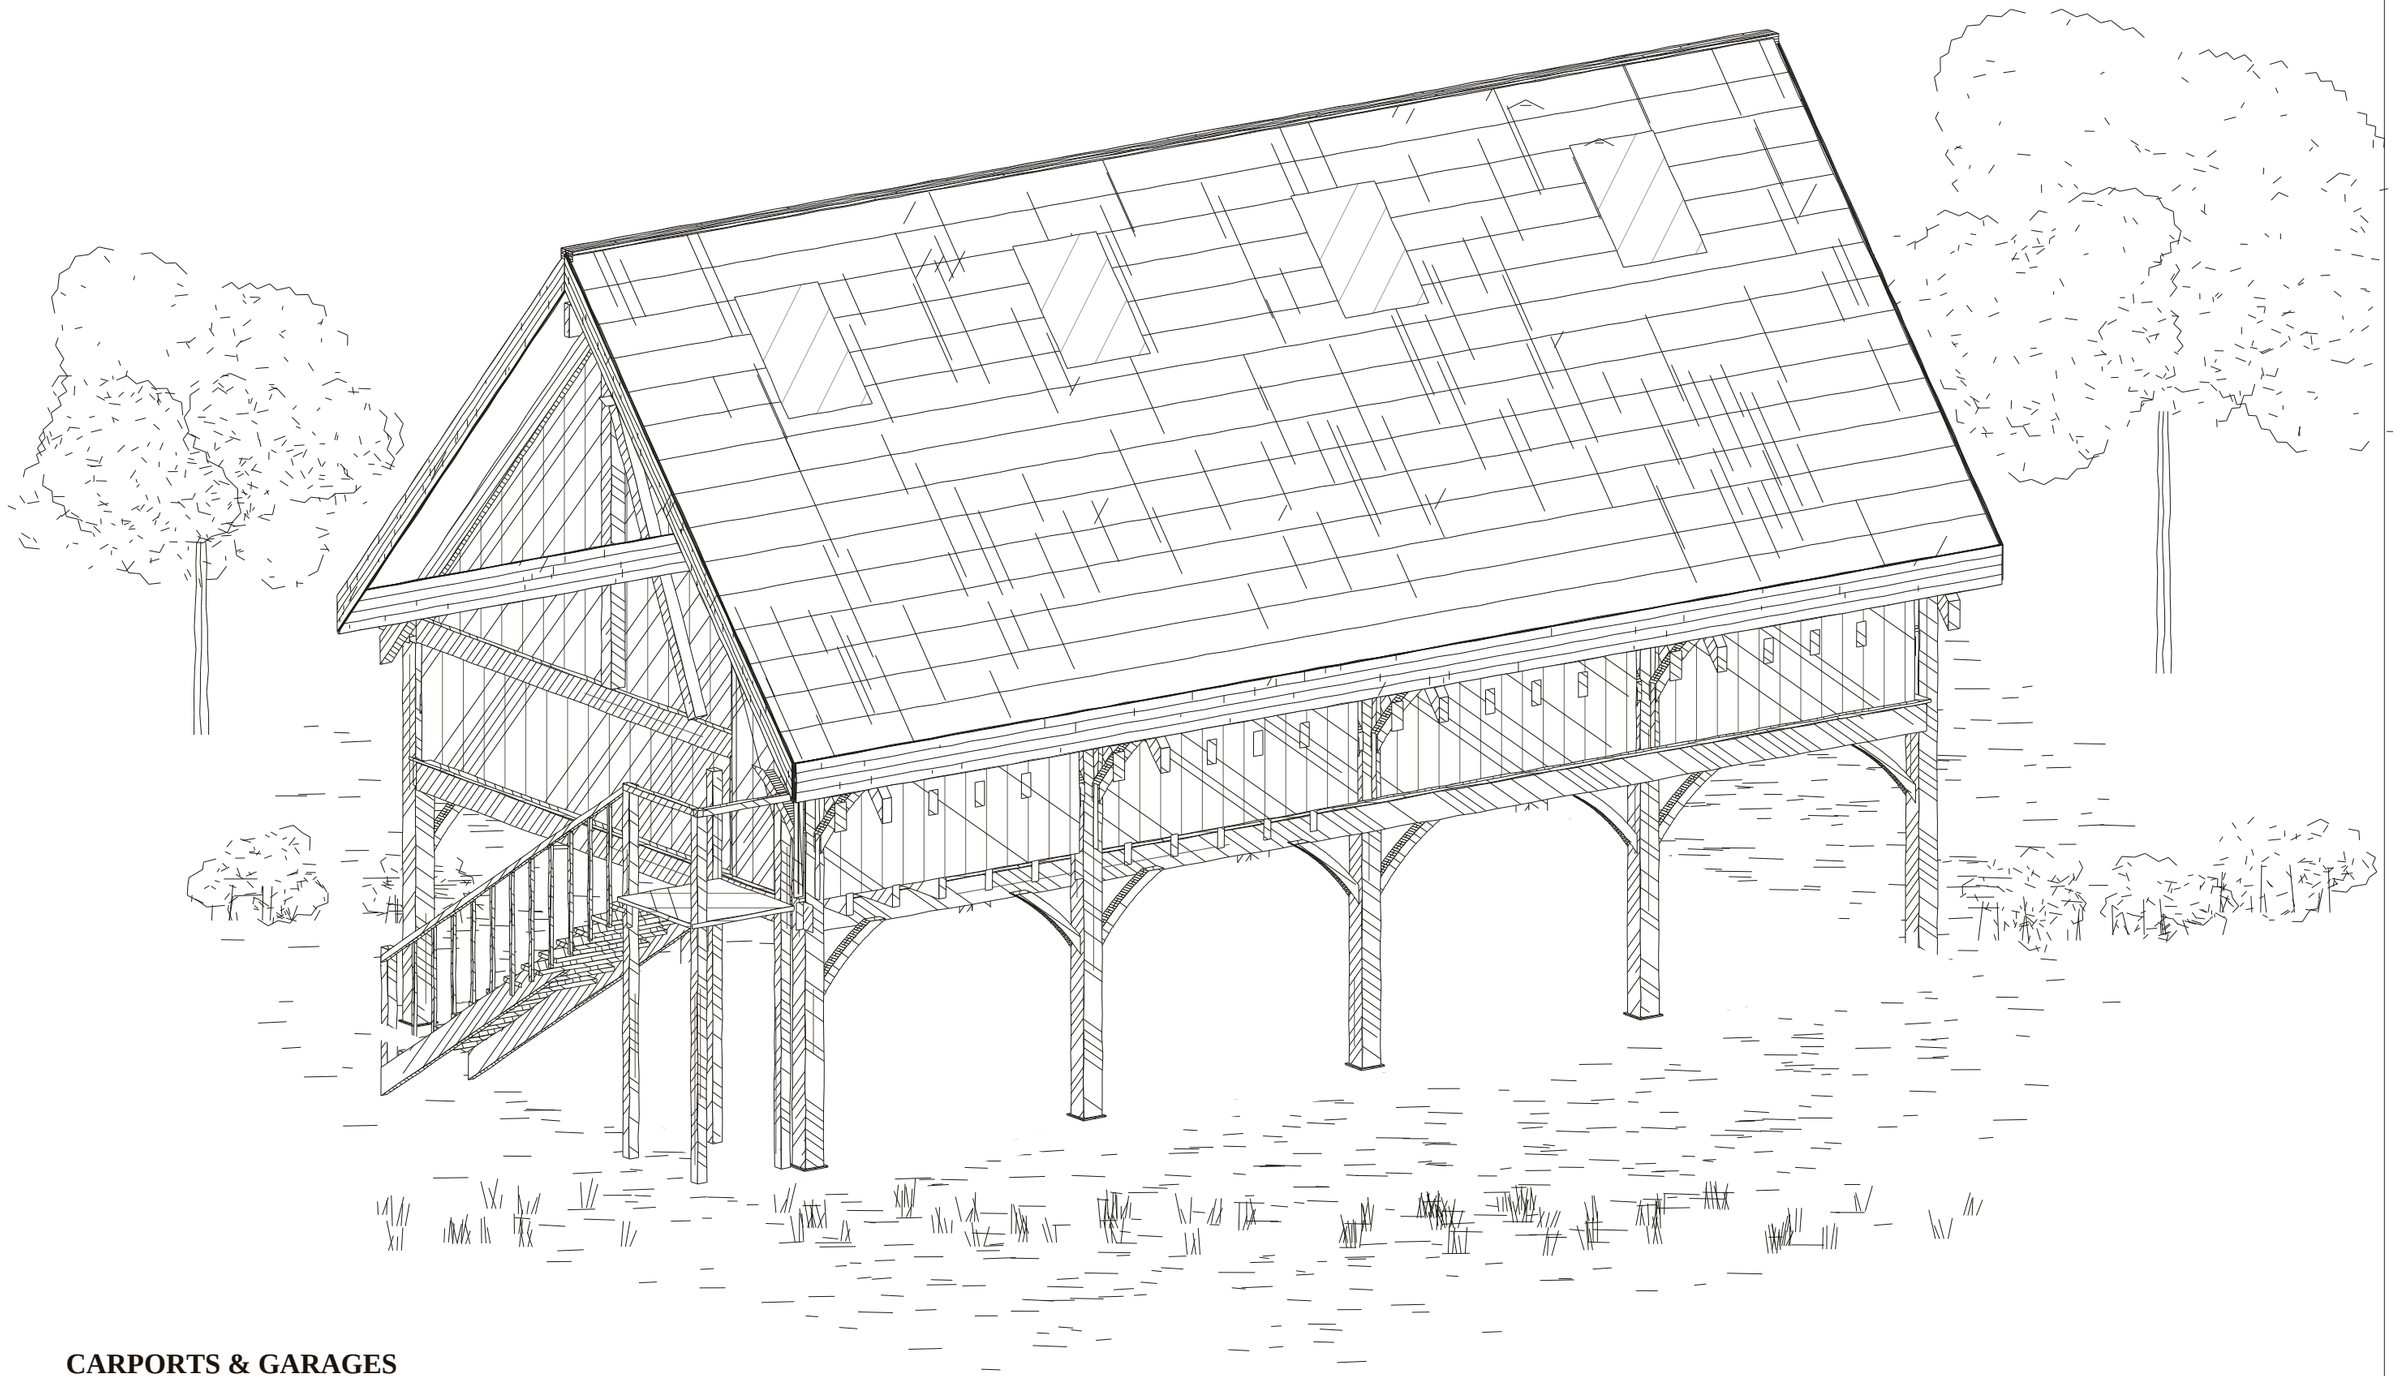


CARPORTS & GARAGES

The Studio Loft, 4 bays · 12 x 6 m 4-bay oak carport with studio above, water reed thatch roof

Illustration for design intent. Details, dimensions and finishes confirmed after the site visit.

FIRE & OAK
OUTDOOR KITCHENS & SPACES