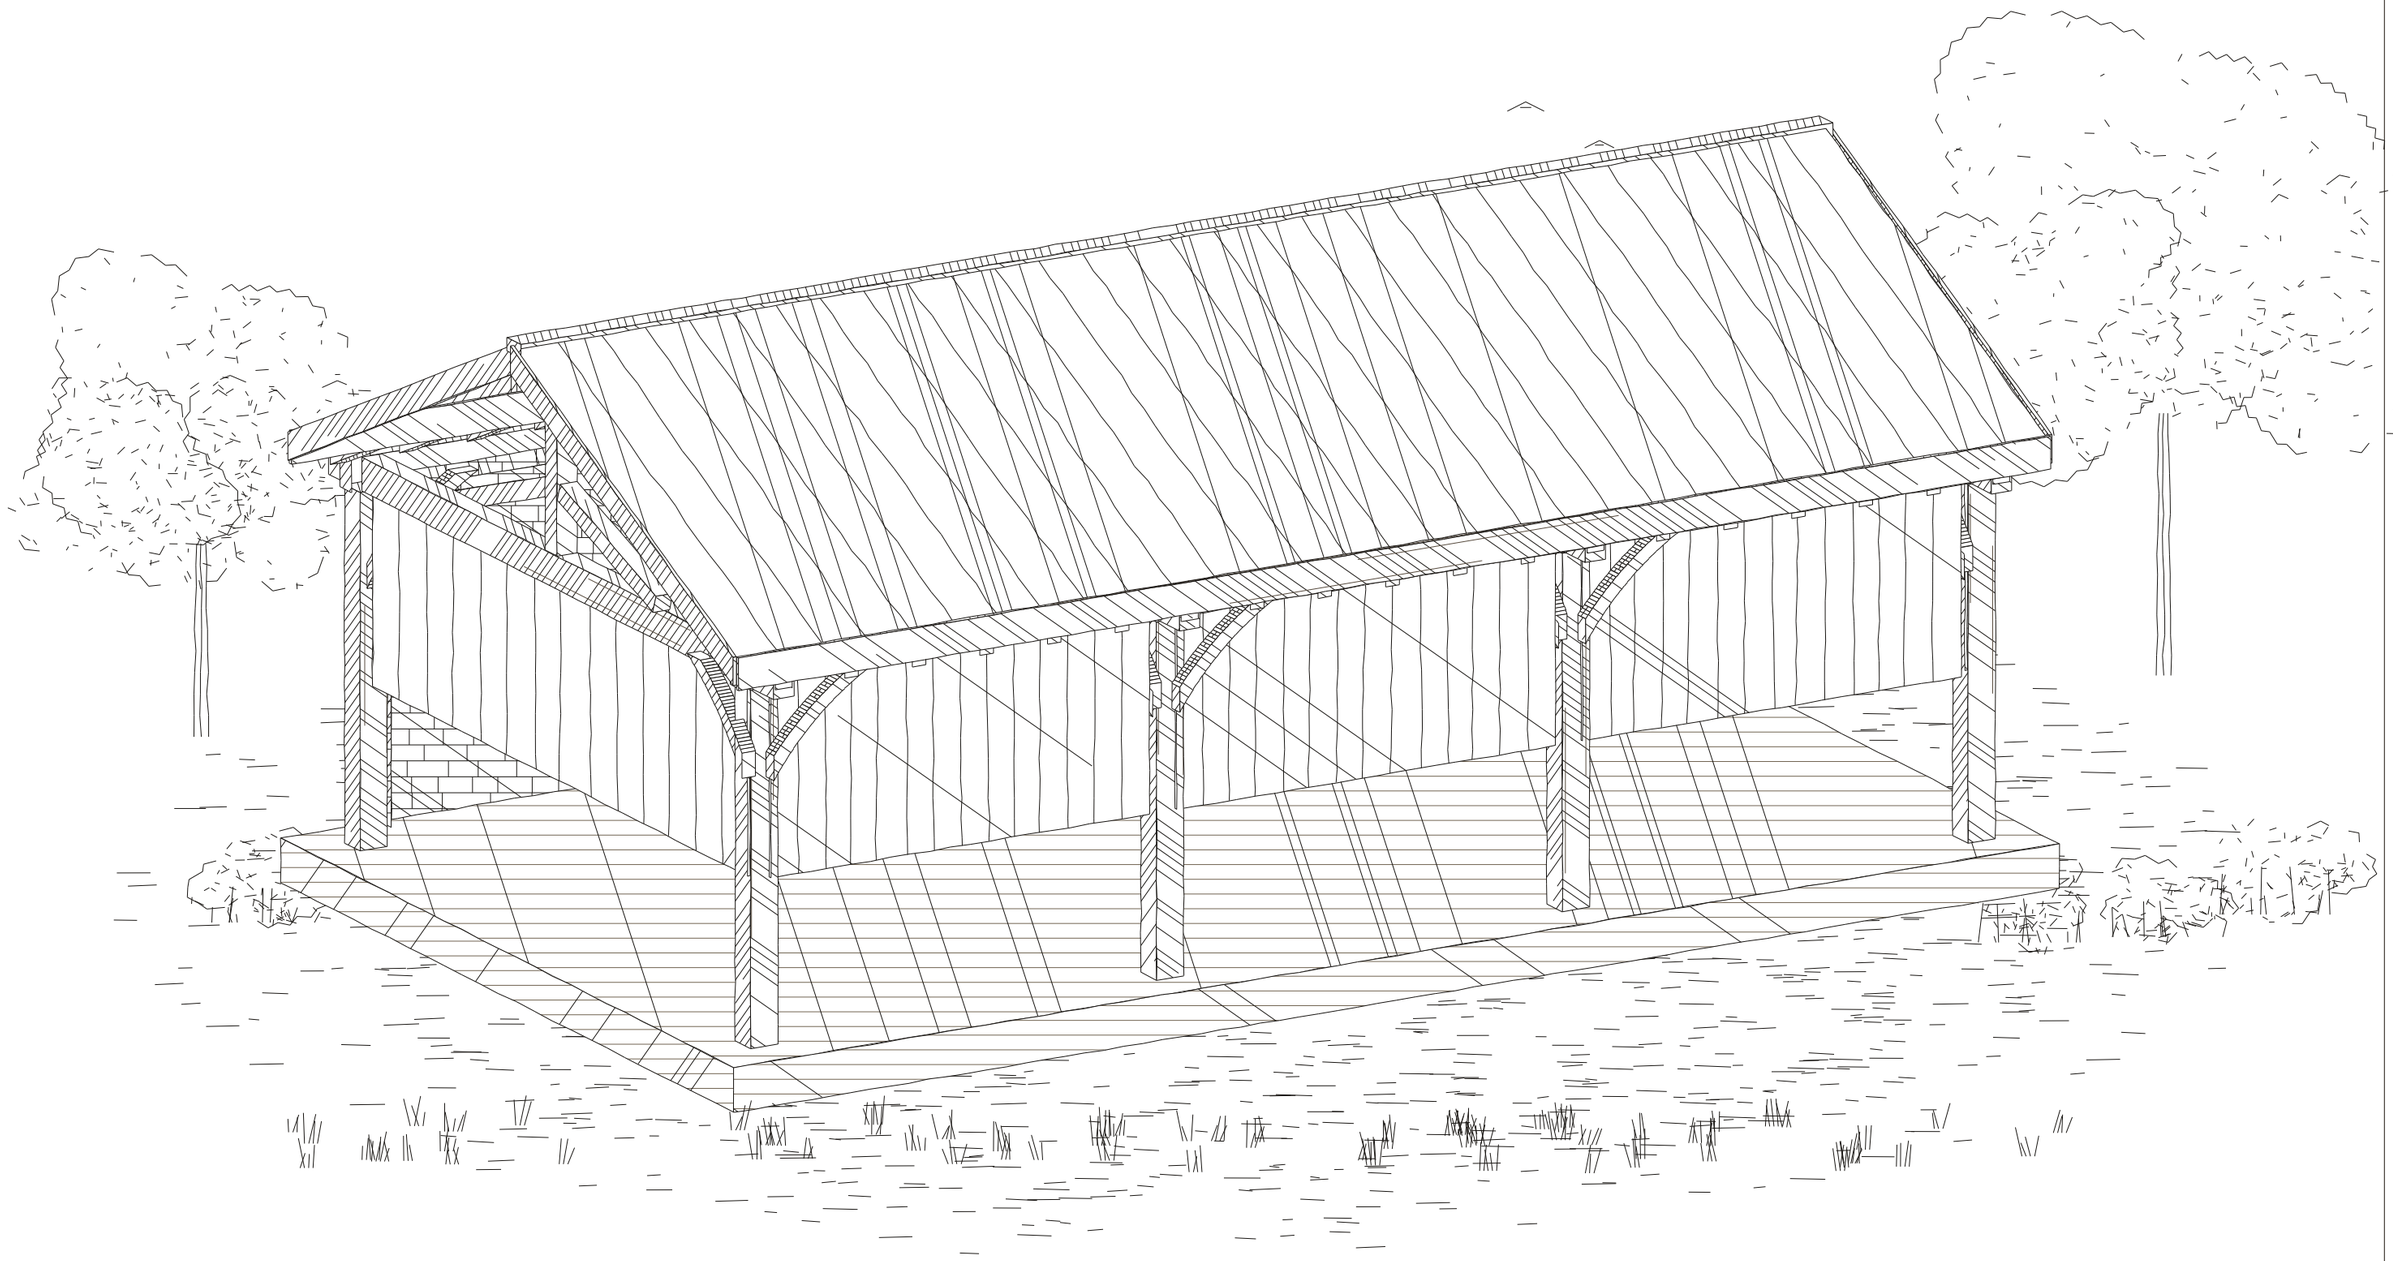


WILD KITCHEN

The Asado Corner · 9 x 5 m canvas-roofed green oak fire dining room, waxed canvas roof

Illustration for design intent. Details, dimensions and finishes confirmed after the site visit.

FIRE & OAK
OUTDOOR KITCHENS & SPACES